Potential location for elevator shown in red below

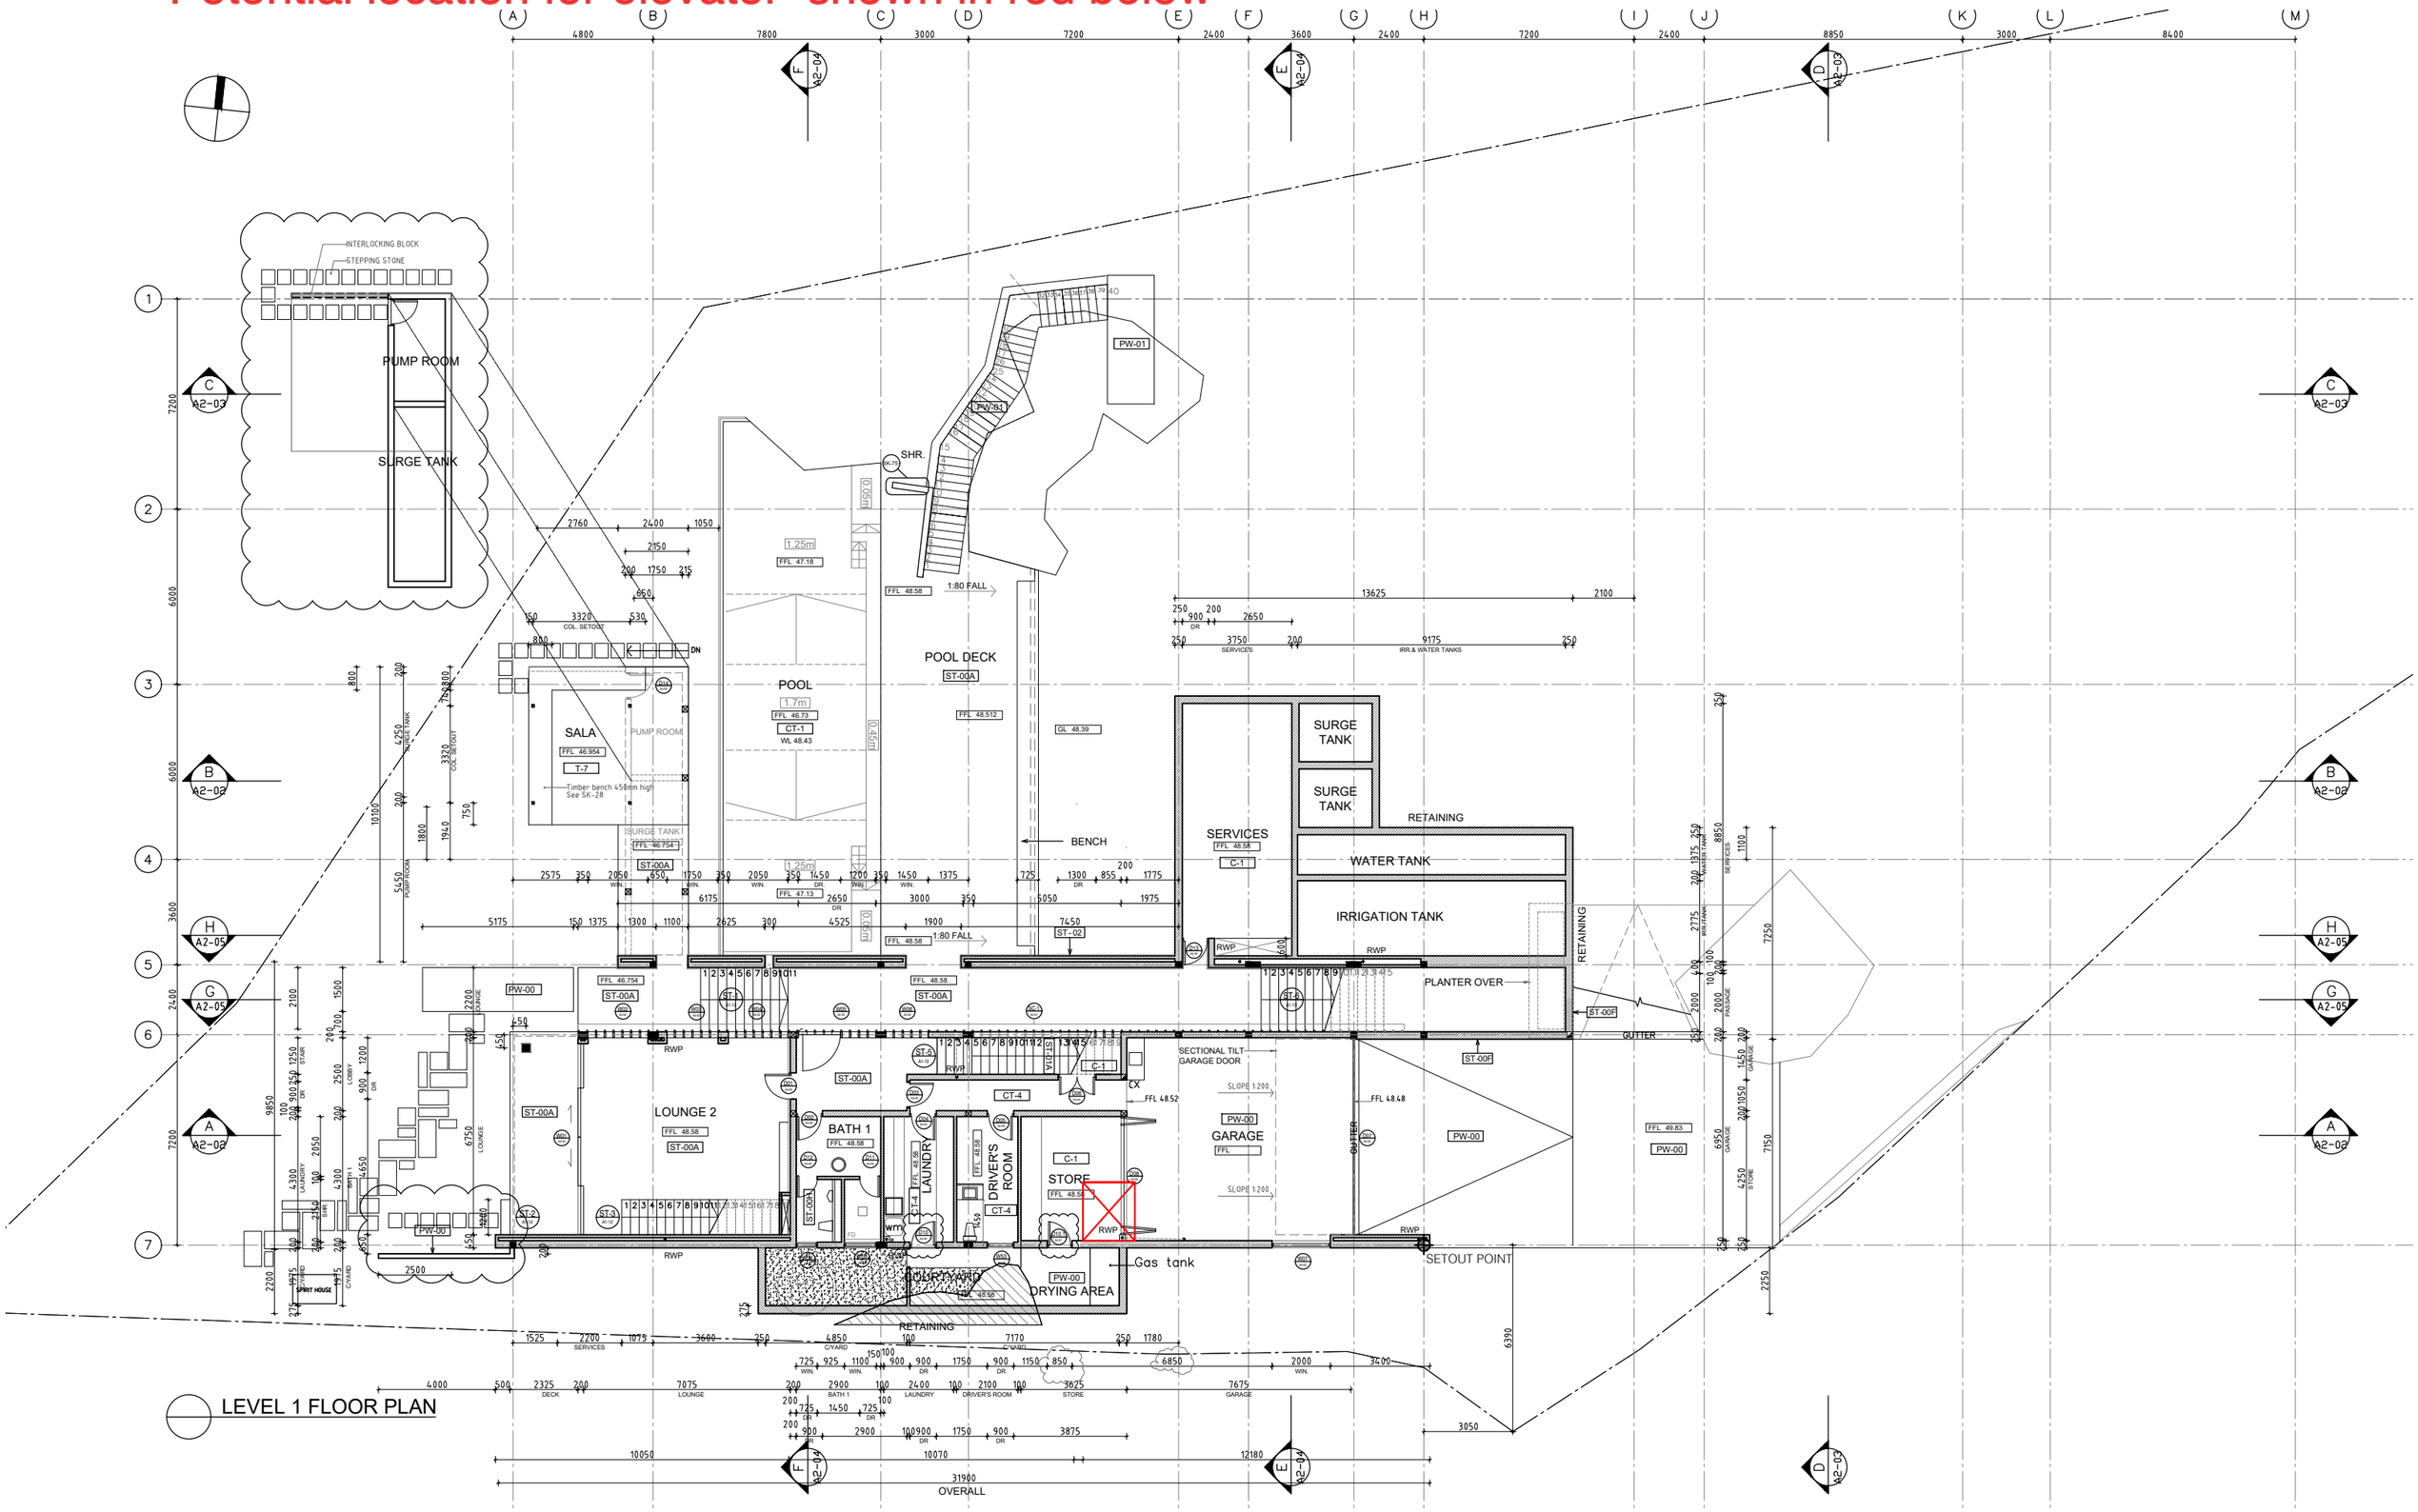

LEVEL 1 FLOOR PLAN

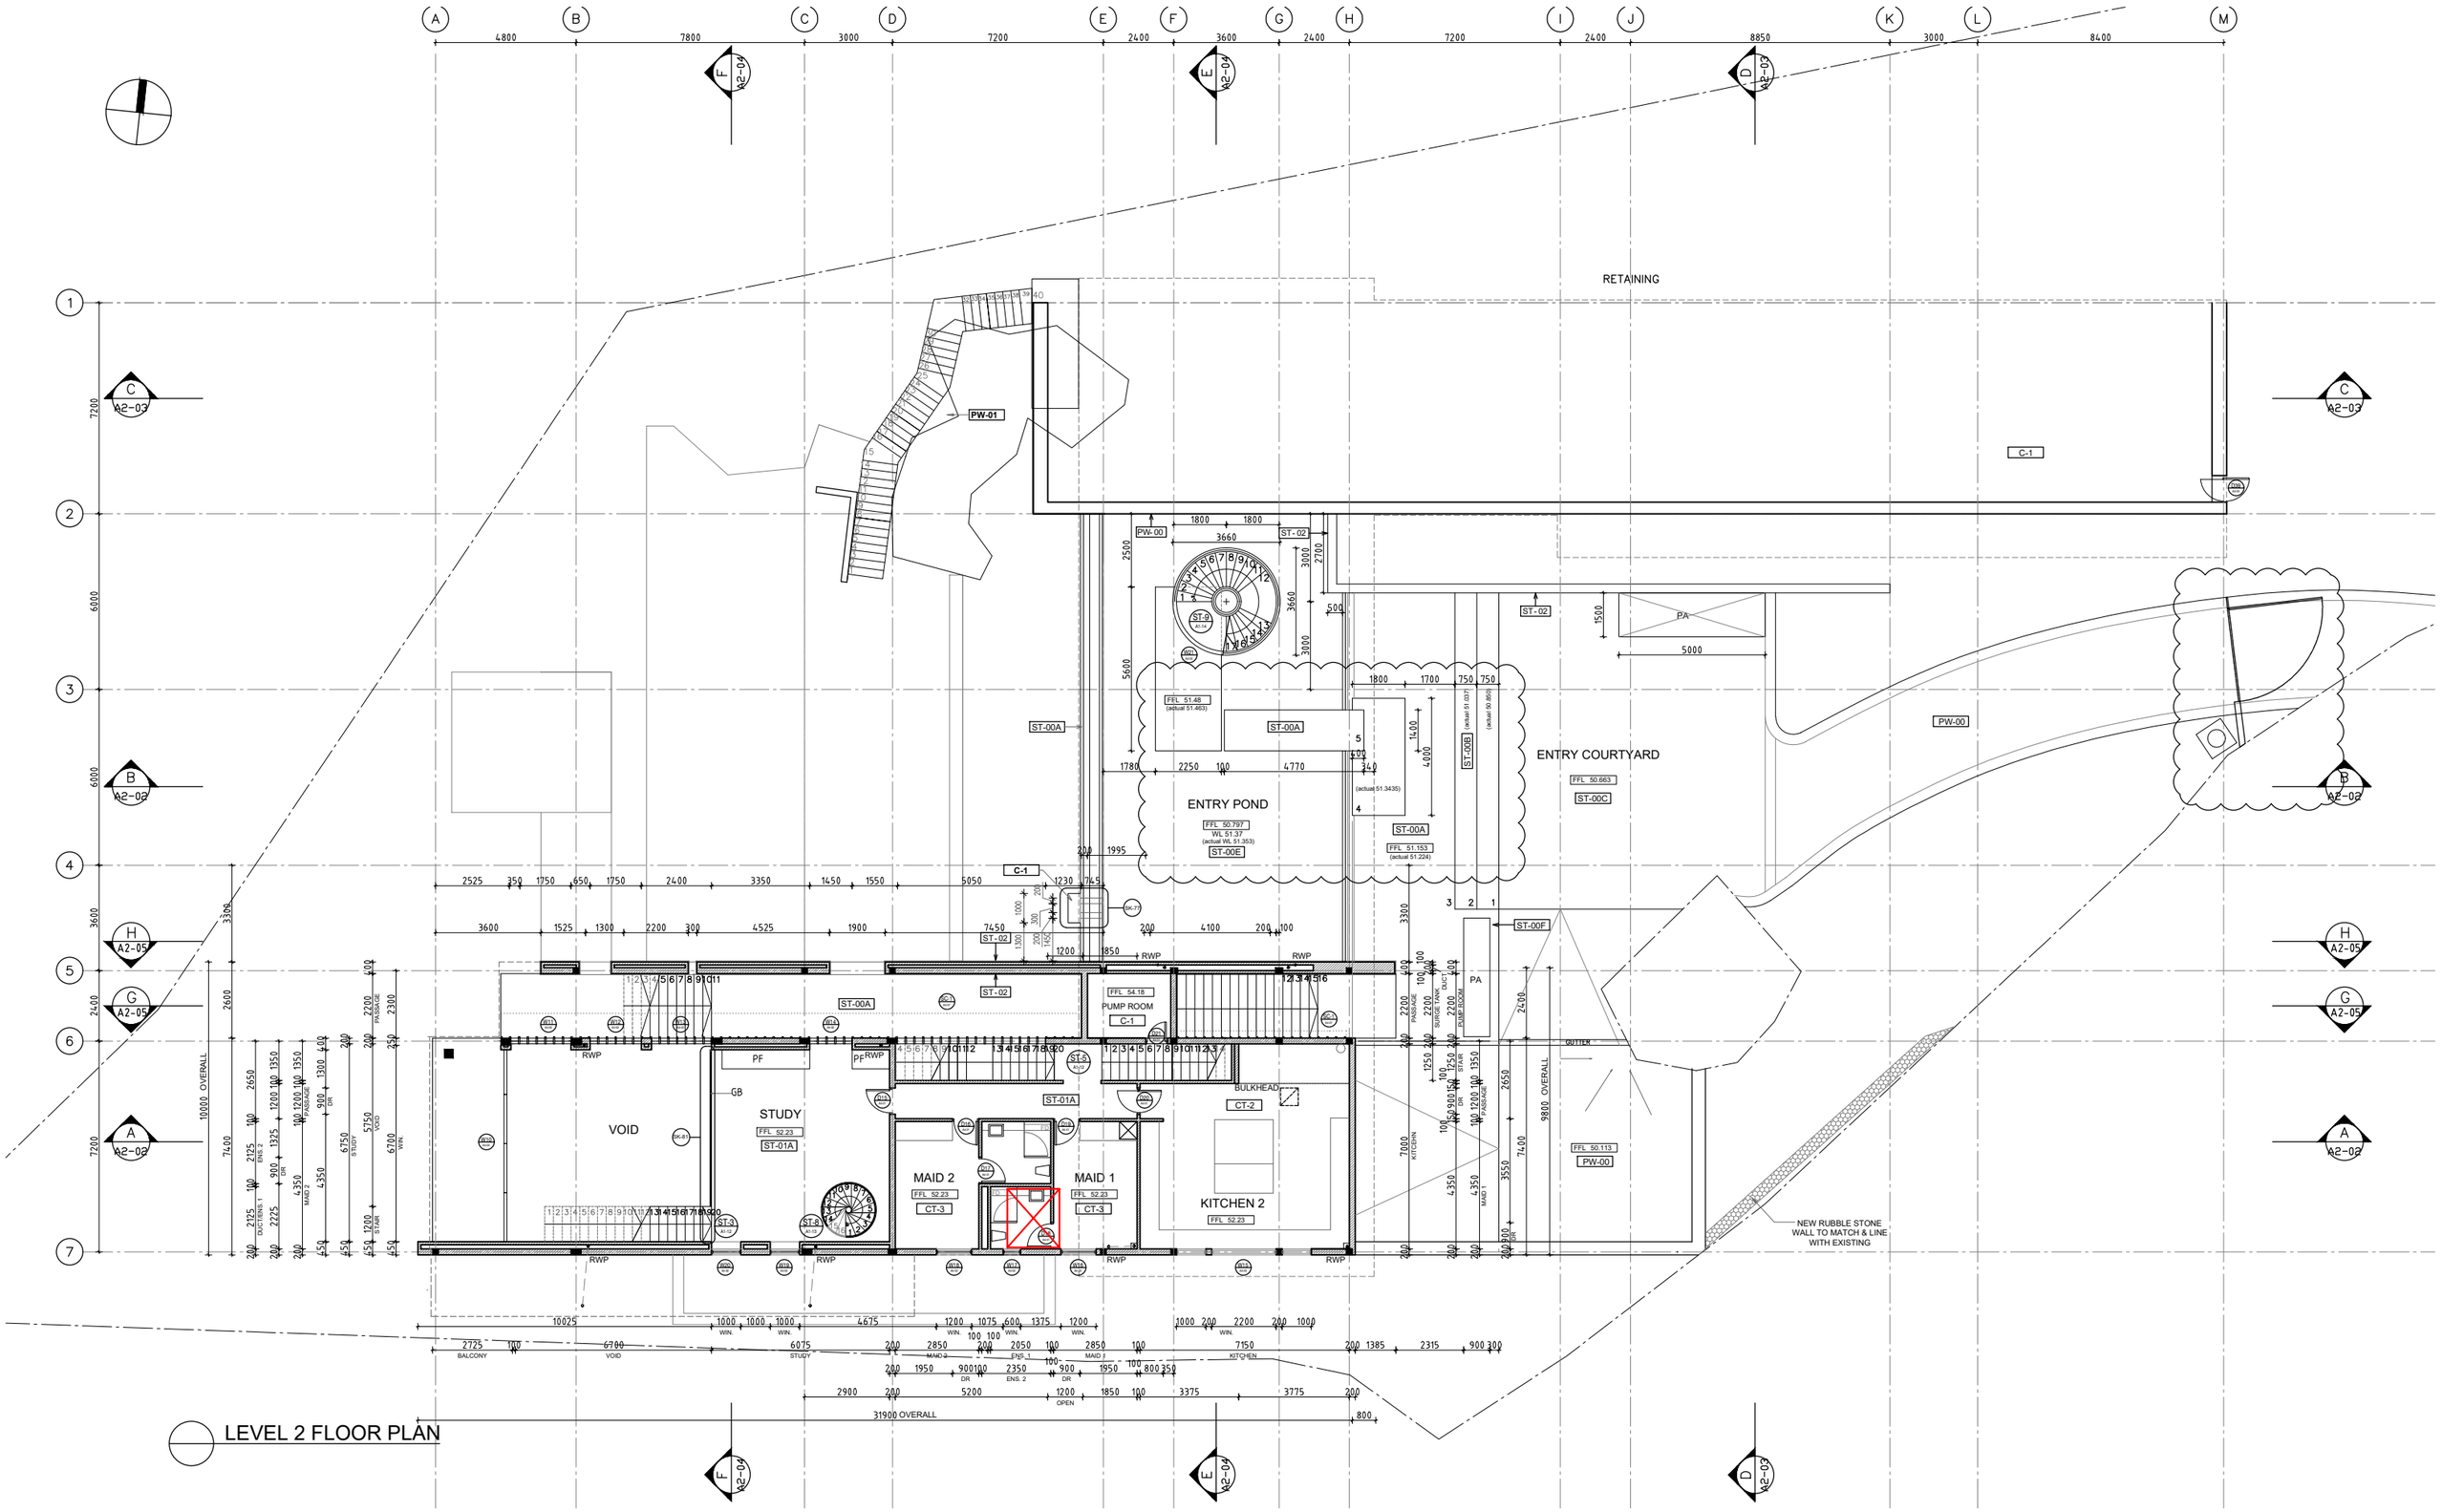

LEVEL 2 FLOOR PLAN

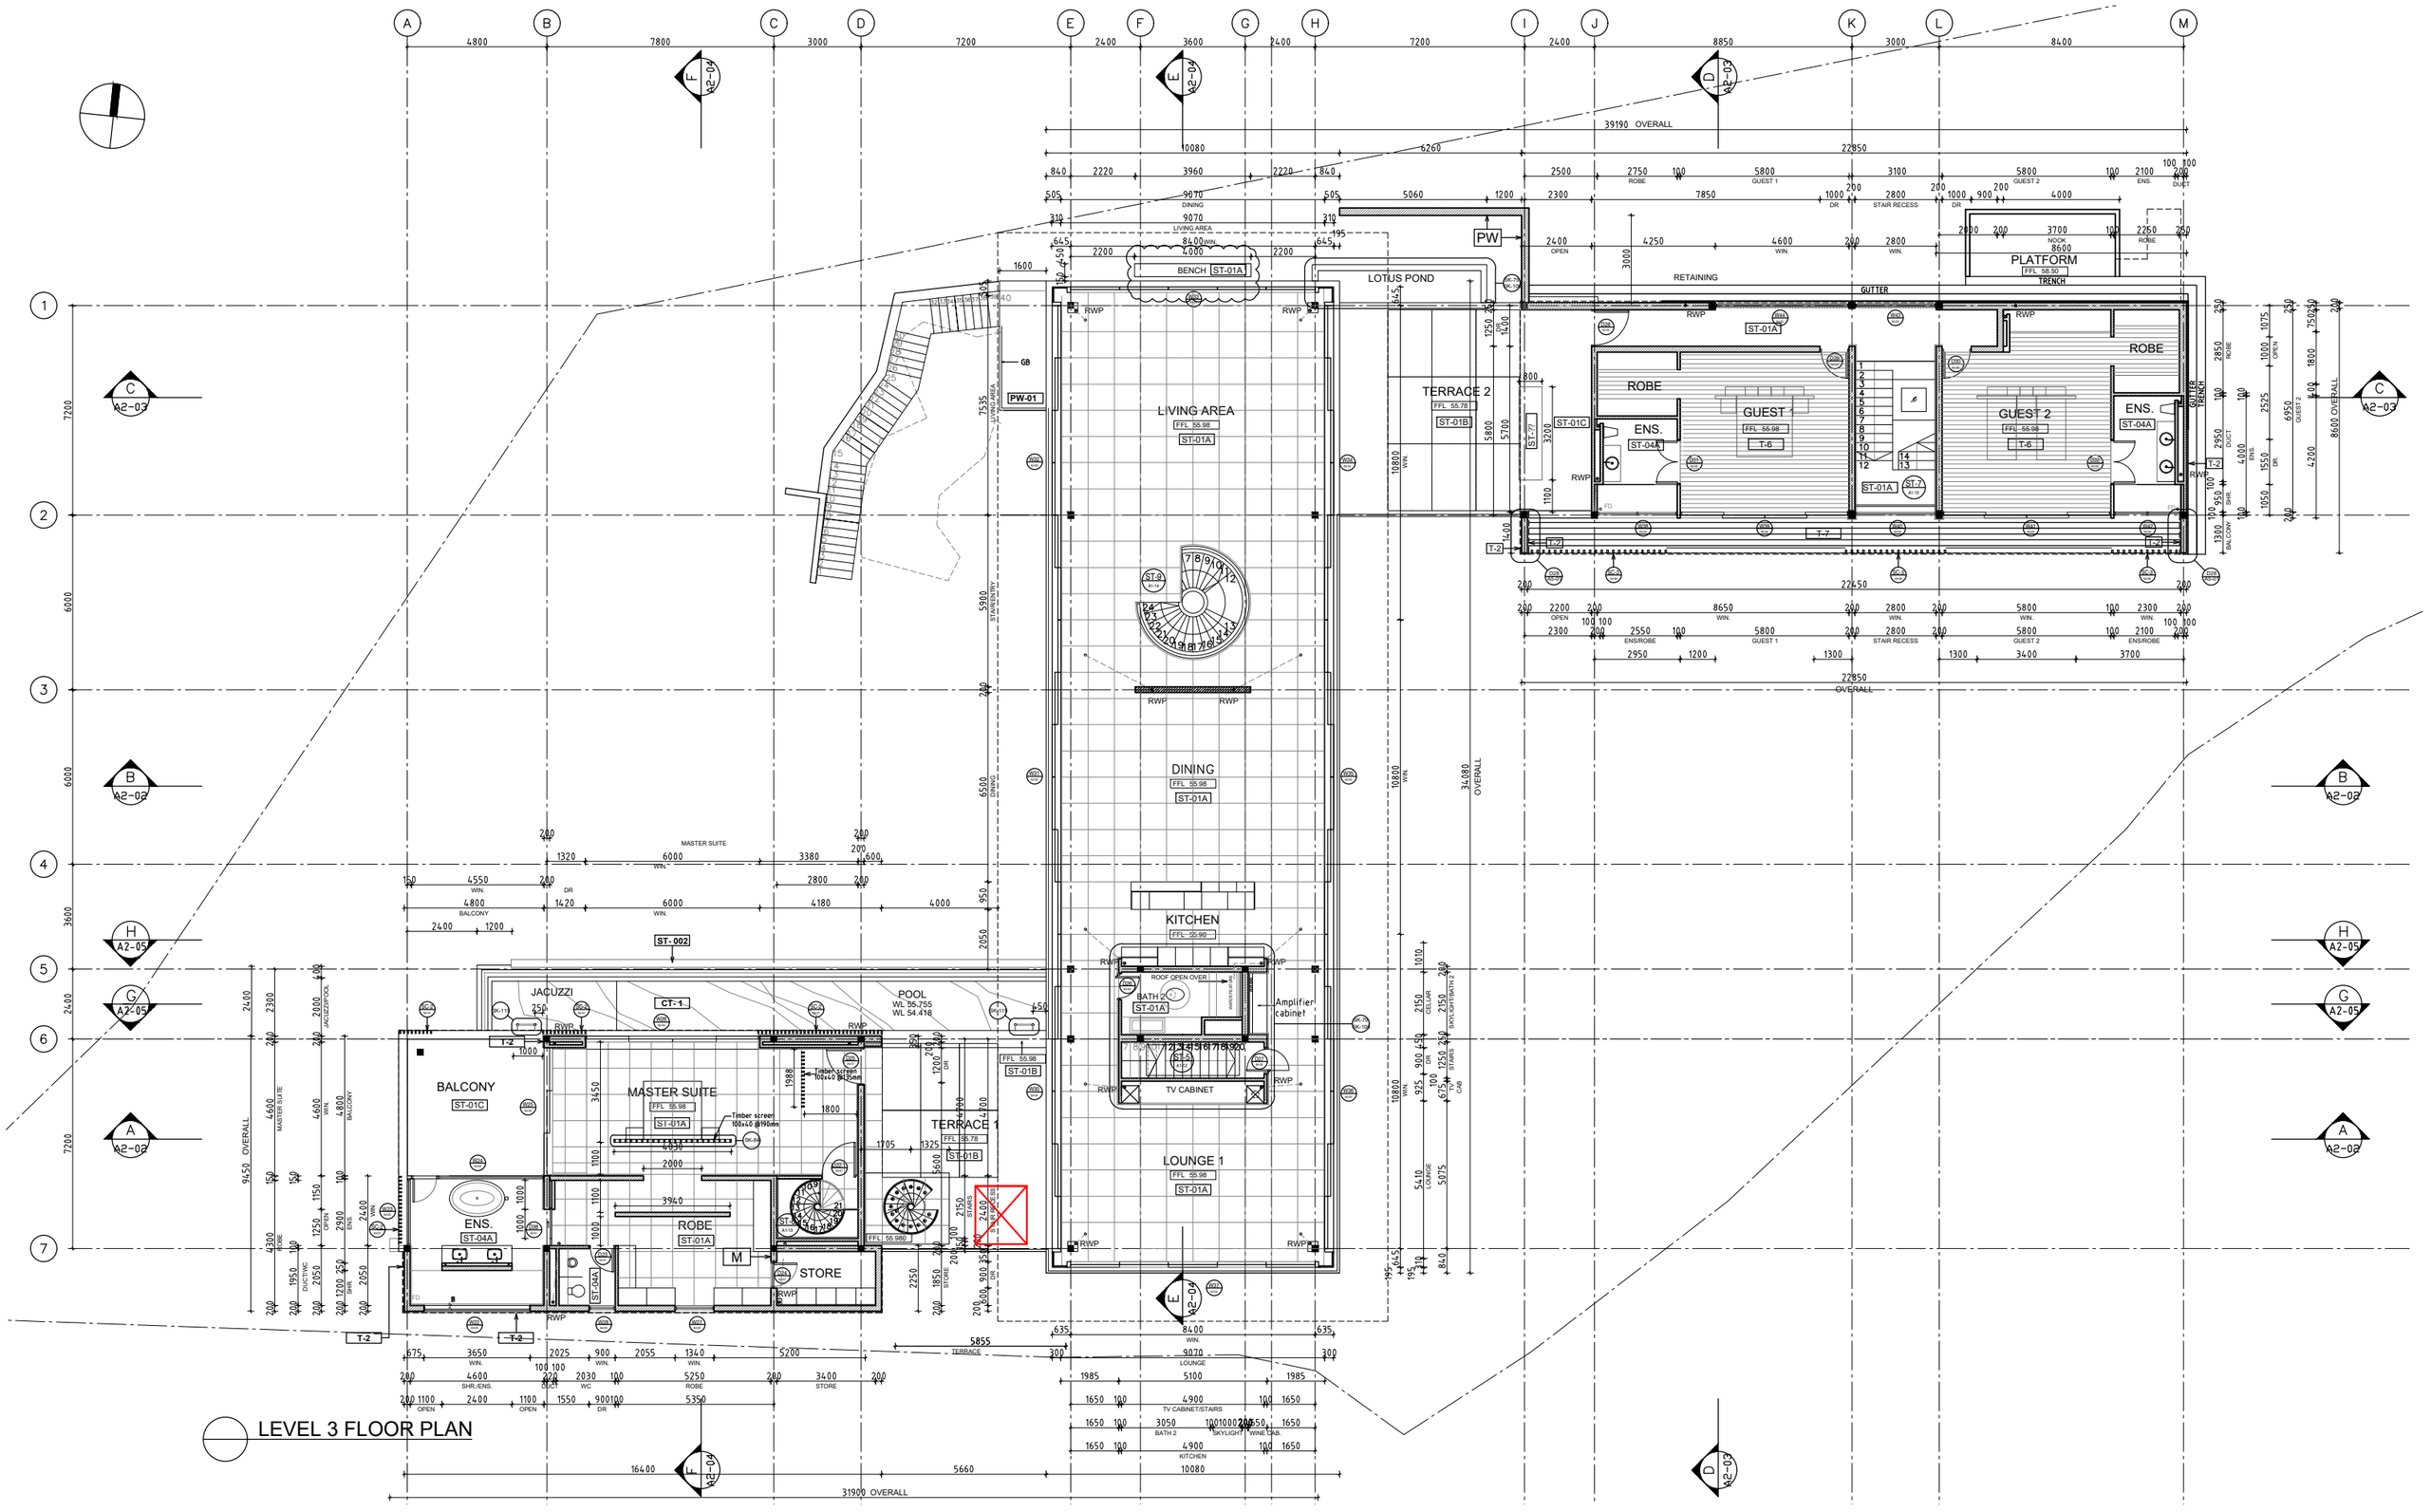
LEVEL 3 FLOOR PLAN
39190 OVERALL
22850 OVERALL
31900 OVERALL
34080 OVERALL
8600 OVERALL
LIVING AREA
FFL 55.98
ST-01A
BENCH
LOTUS POND
TERRACE 2
FFL 55.78
ST-01B
DINING
KITCHEN
FFL 55.90
ROOF OPEN OVER
BATH 2
Amplifier cabinet
TV CABINET
LOUNGE 1
PLATFORM
FFL 58.50
TRENCH
GUTTER
RETAINING
ROBE
ENS.
ST-04A
GUEST 1
T-6
GUEST 2
ST-01C
BALCONY
MASTER SUITE
ST-002
JACUZZI
CT-1
POOL
WL 55.755
WL 54.418
TERRACE 1
FFL 55.98
ST-01B
STORE
M
PW
PW-01
GB
RWP
T-2
T-7
ST-77
ST-7
ST-9
ST-10
